

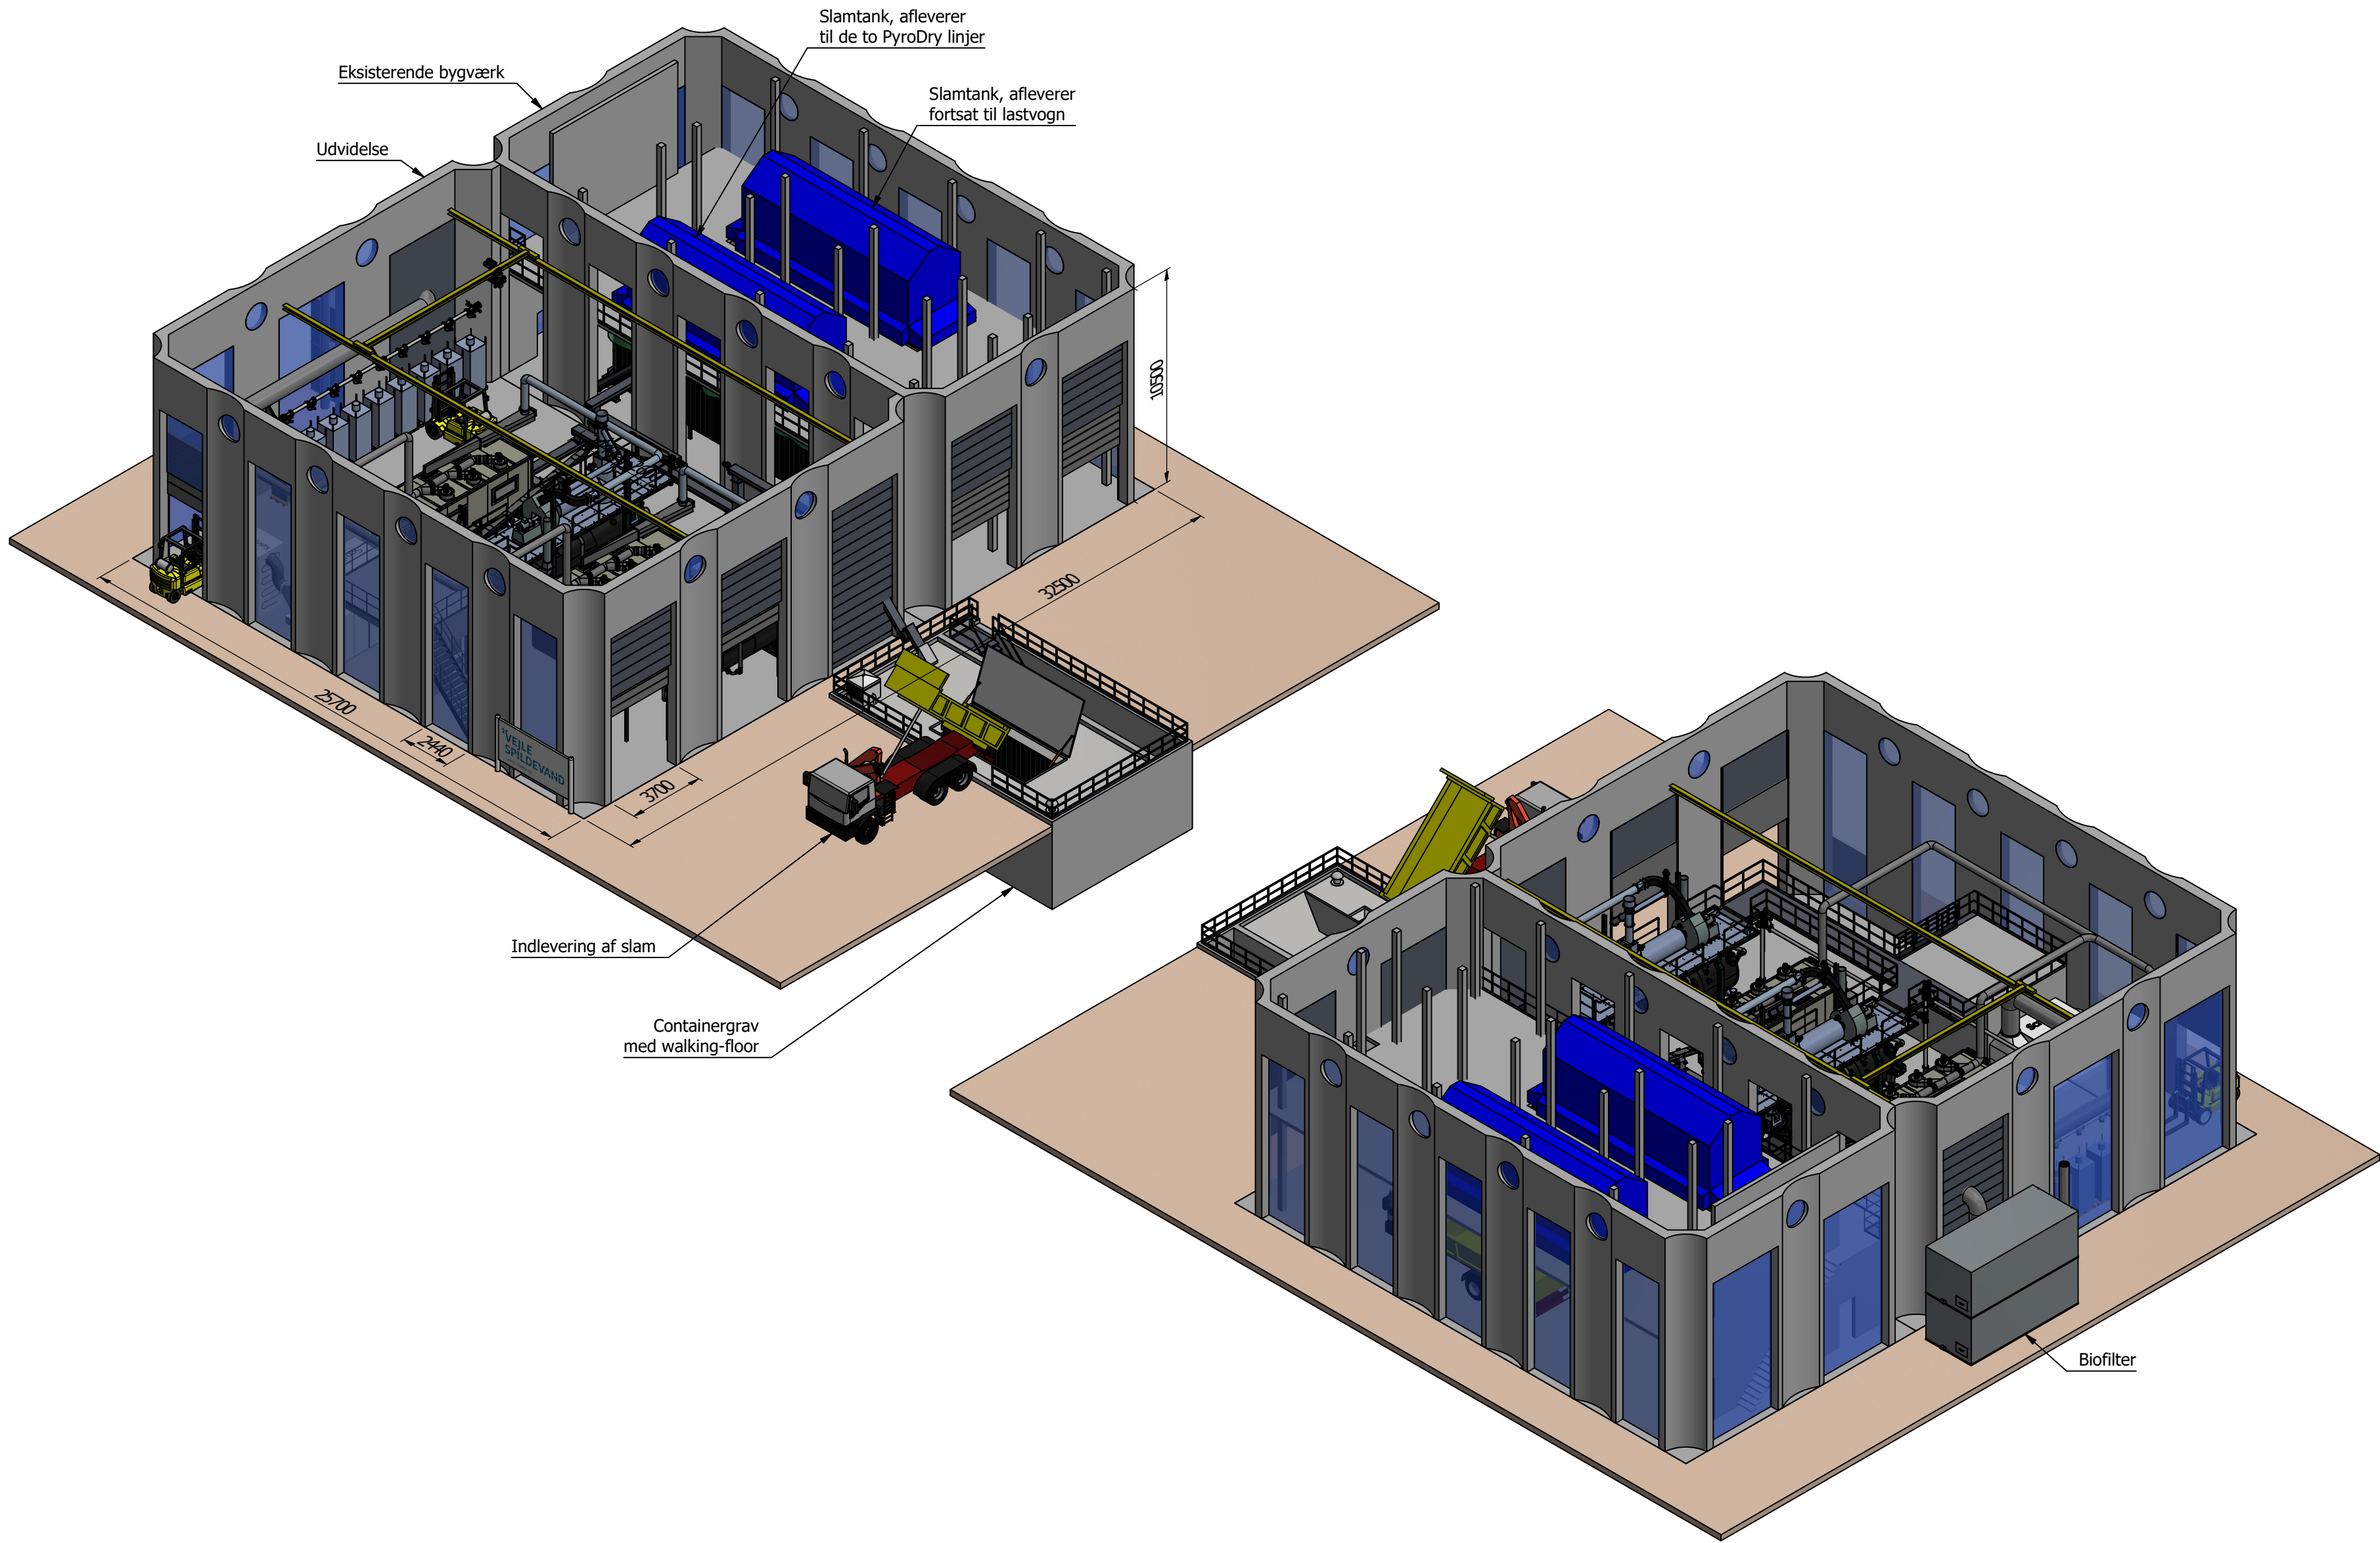
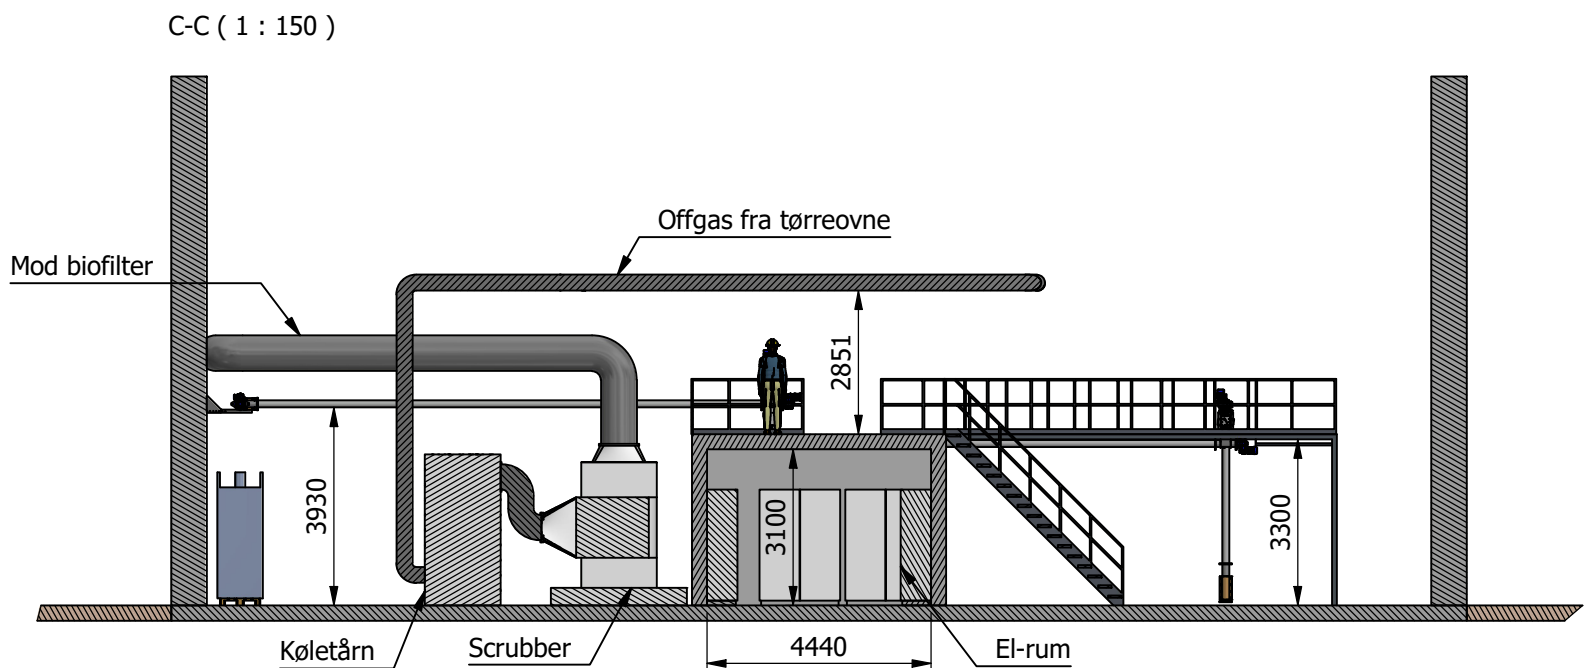
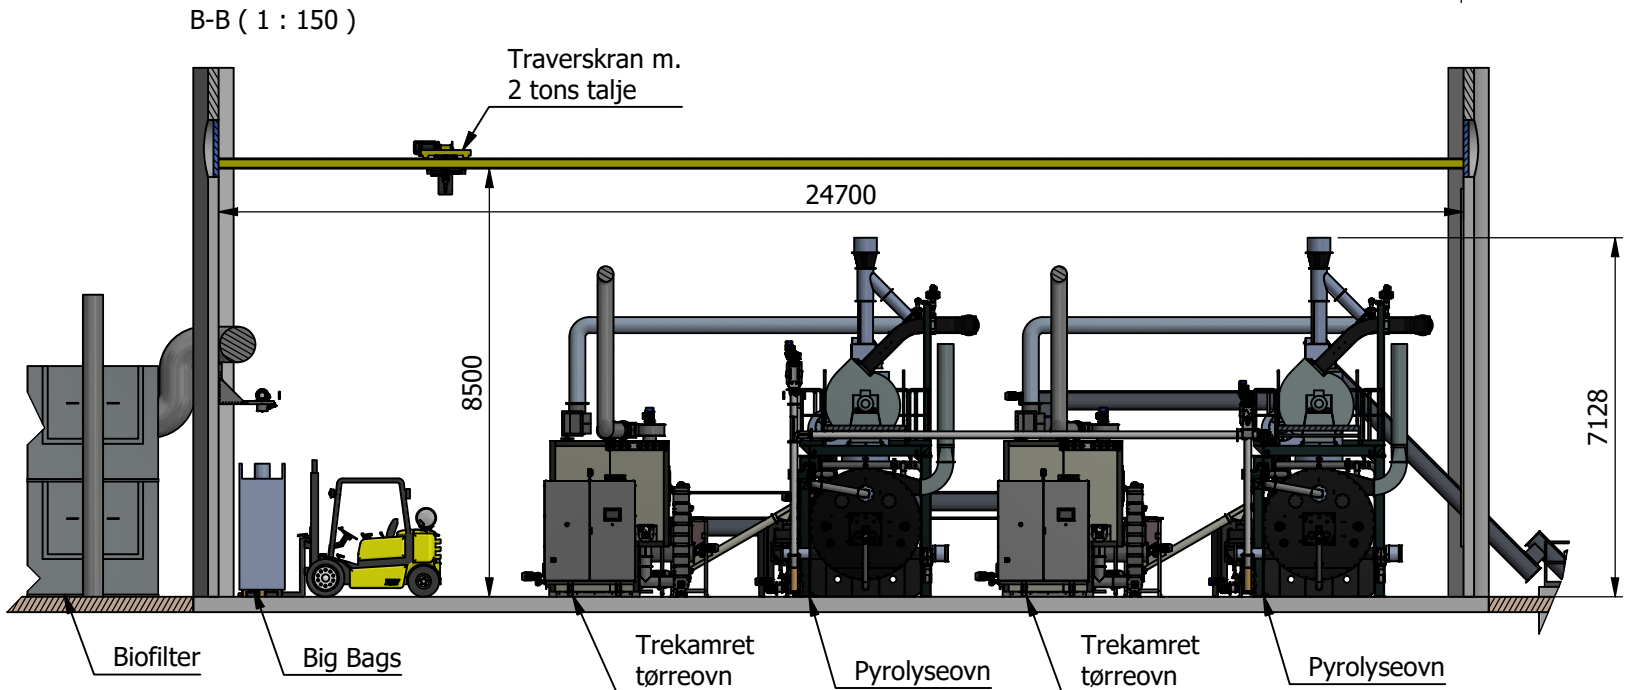
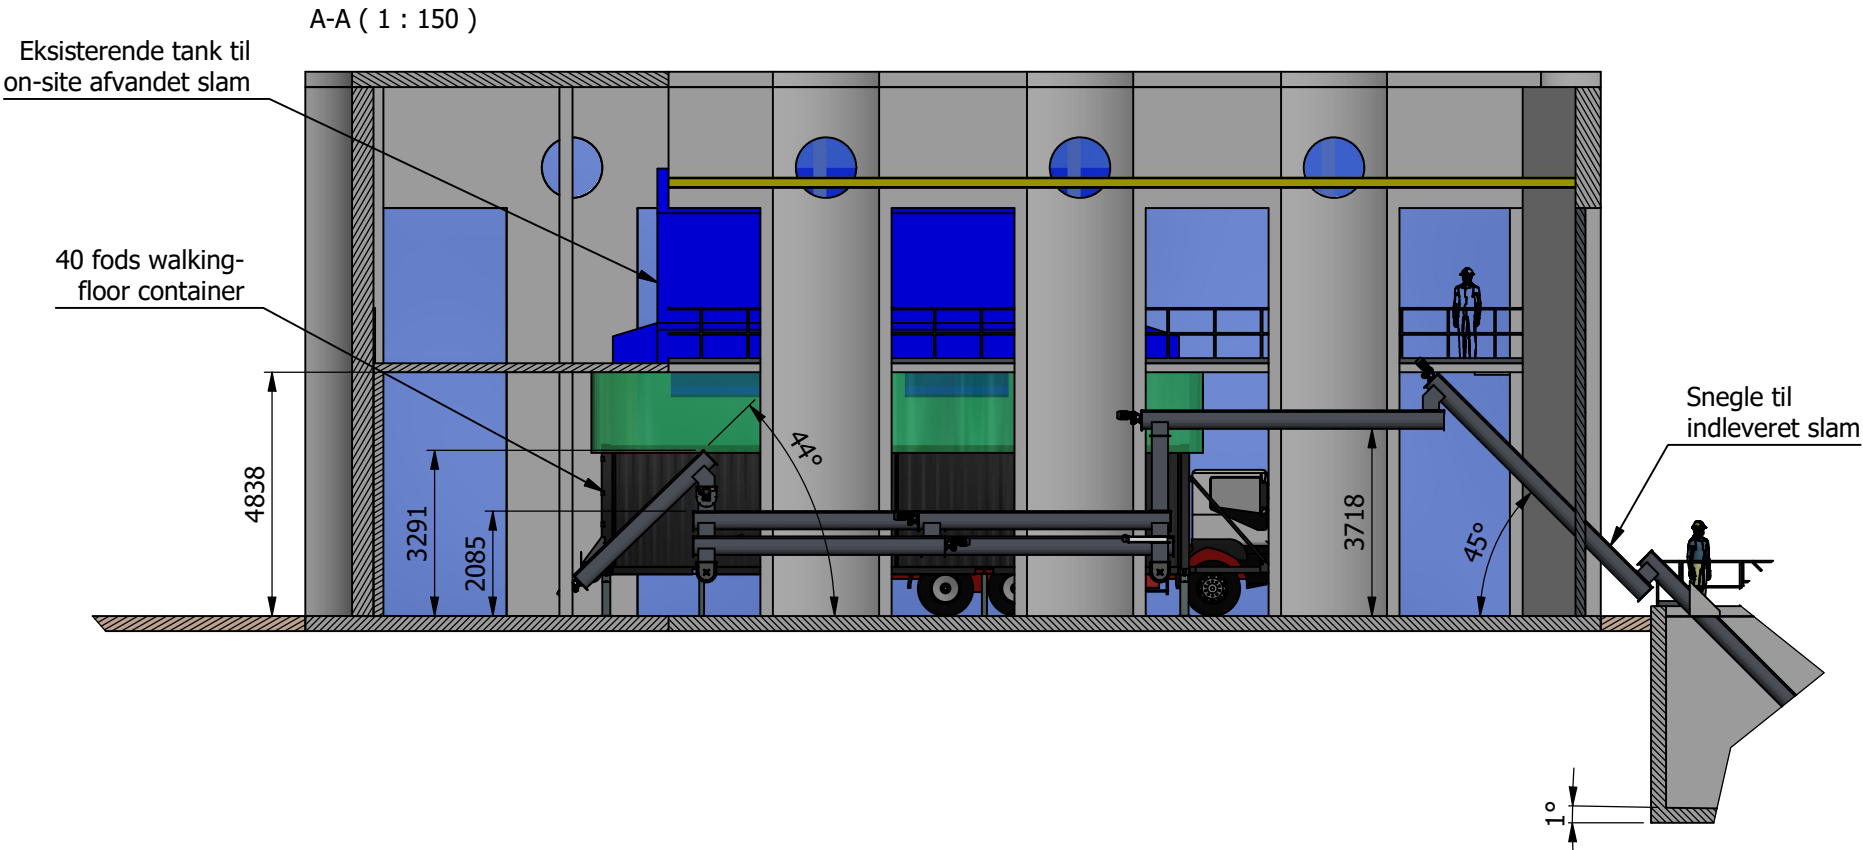


BILAG 7

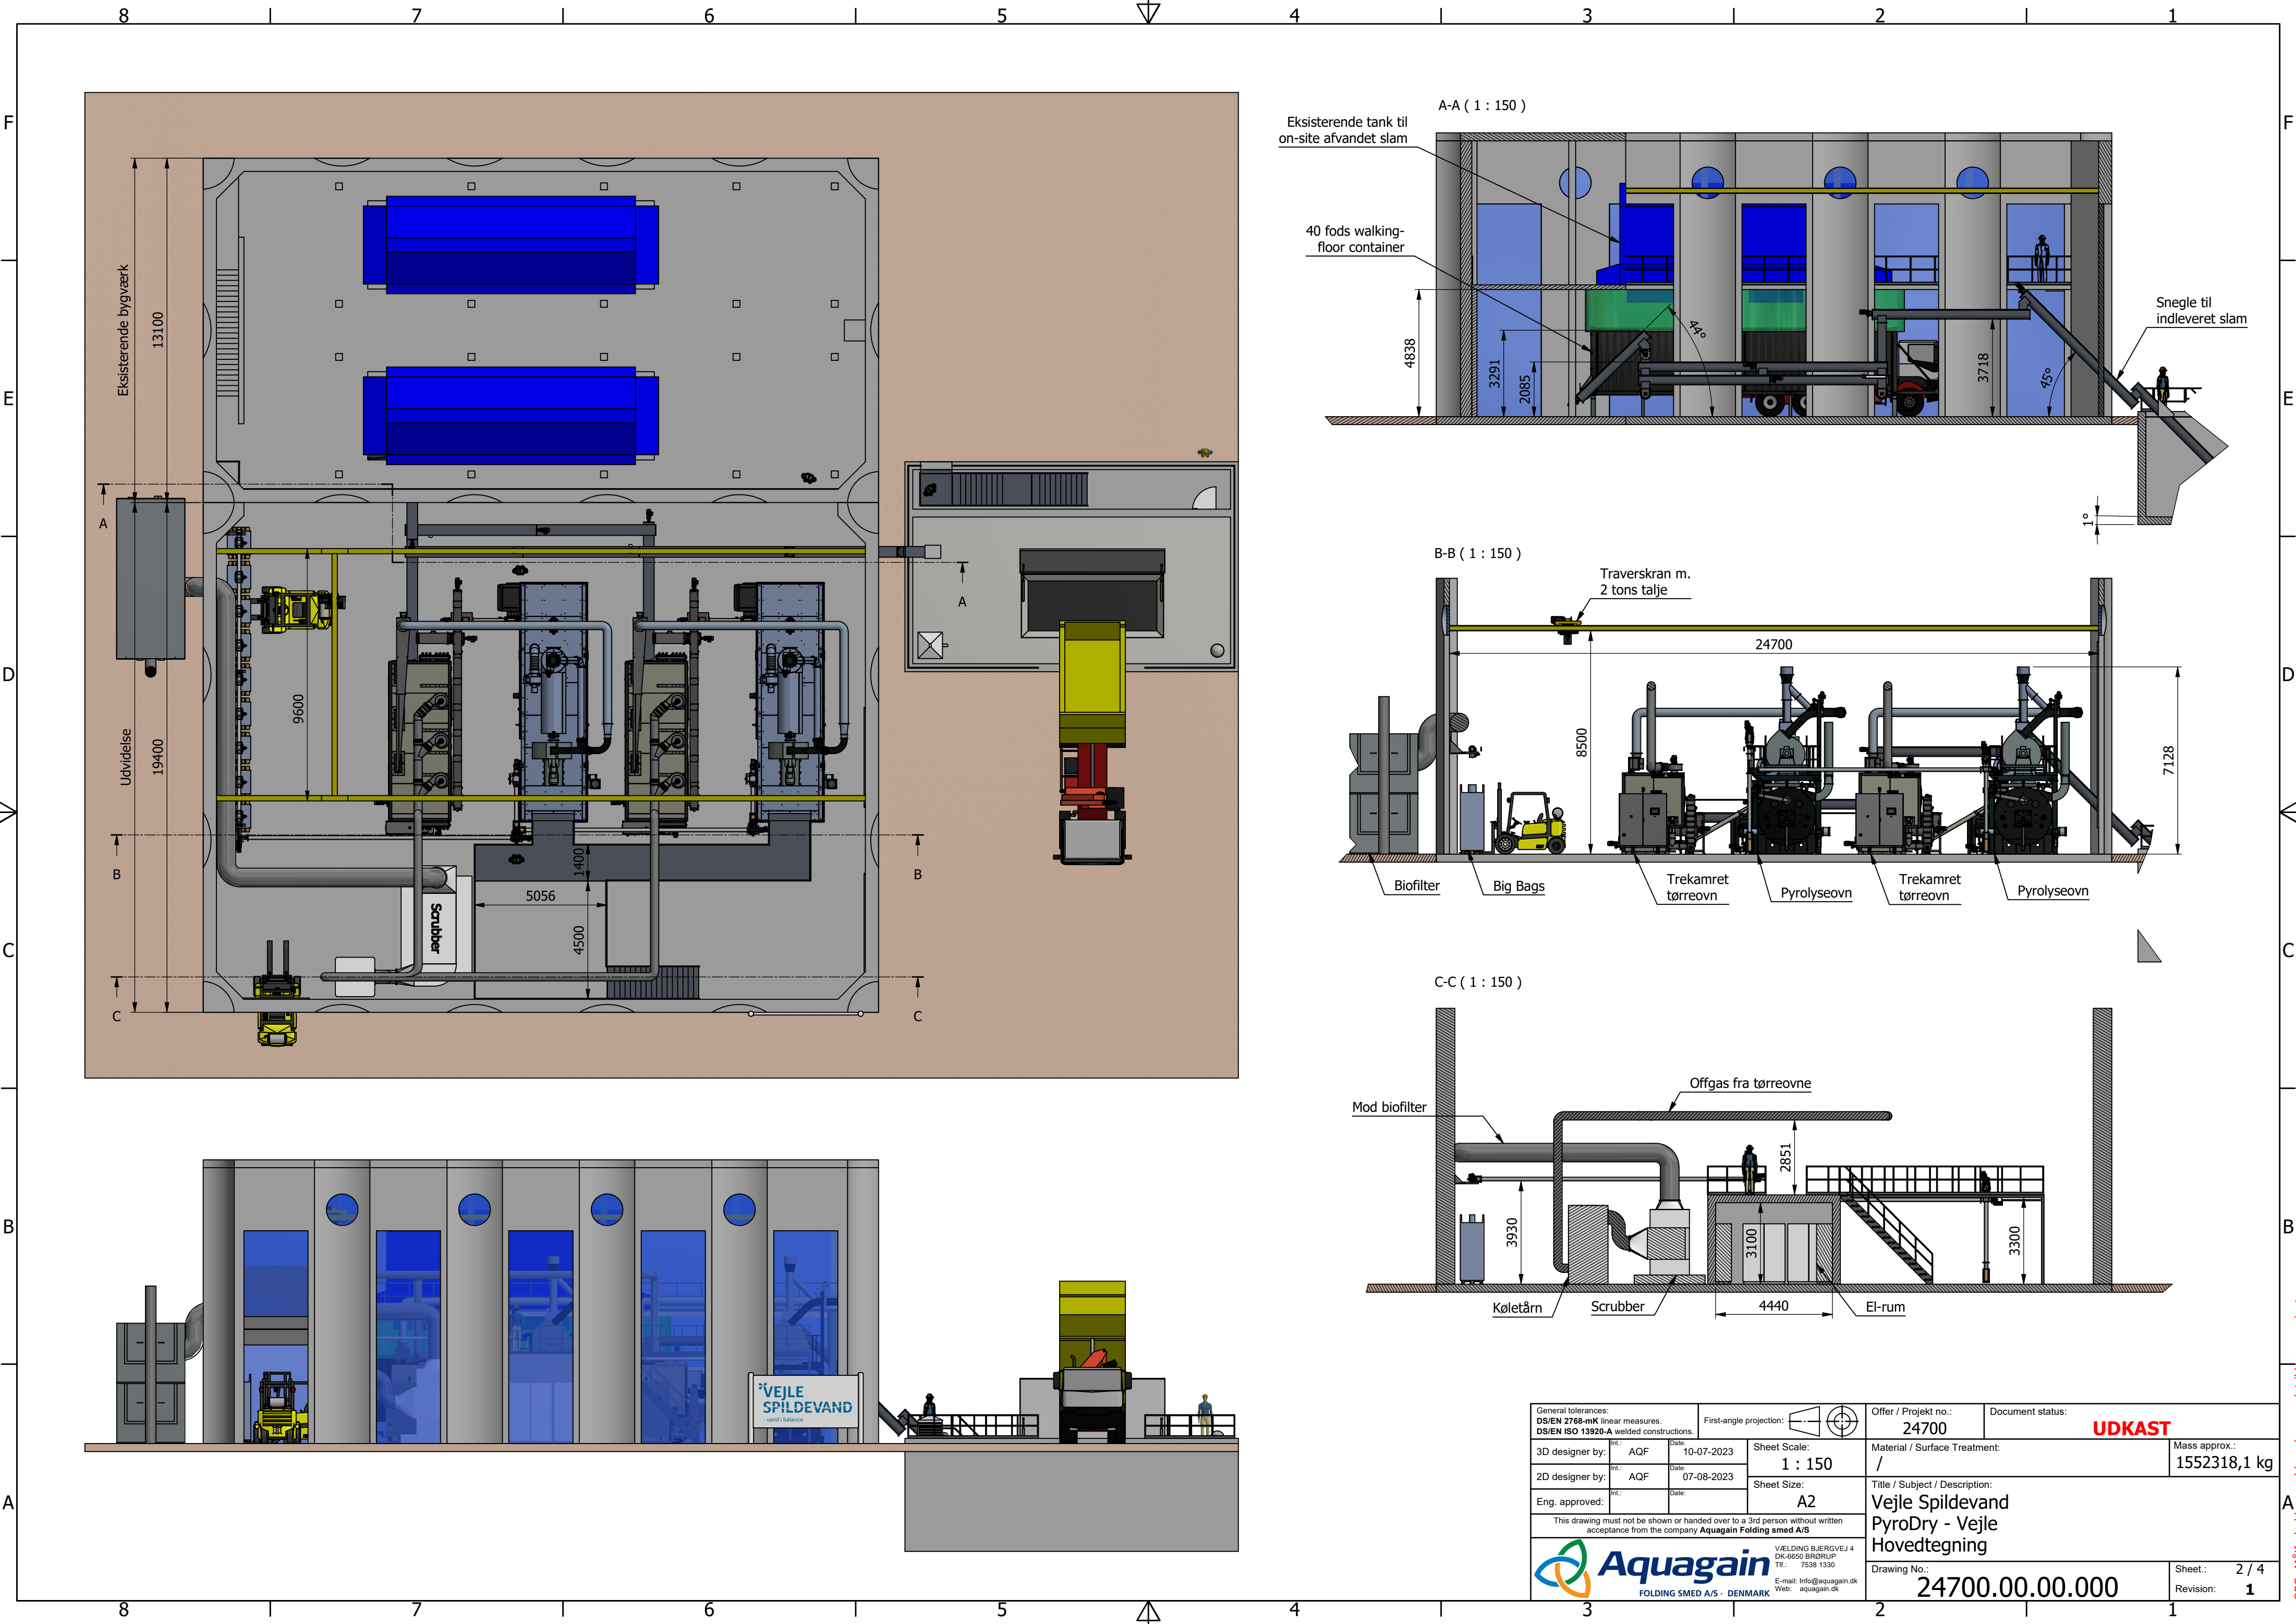


General tolerances: DS/EN 2768-mK linear measures. DS/EN ISO 13920-A welded constructions.		First-angle projection:		Offer / Projekt no.: 24700	Document status: UDKAST
3D designer by: A.Q.F.	Date: 10-07-2023	Sheet Scale: 1 : 200	Material / Surface Treatment: /		
2D designer by: A.Q.F.	Date: 07-08-2023	Sheet Size: A2	Title / Subject / Description: Vejle Spildevand PyroDry - Vejle Hovedtegning		
Eng. approved:			Drawing No.: 24700.00.00.000		Mass approx.: 1552318,1 kg
This drawing must not be shown or handed over to a 3rd person without written acceptance from the company Aquagain Folding smed A/S			Sheet: 1 / 4		
Aquagain FOLDING SMED A/S · DENMARK			Revision: 1		
VÆLDING BJERGVEJ 4 DK-6650 BRØRUP Tlf.: 7538 1330 E-mail: info@aquagain.dk Web: aquagain.dk					

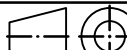


General tolerances: DS/EN 2768-mK linear measures. DS/EN ISO 13920-A welded constructions.			First-angle projection: 		Offer / Projekt no.: 24700		Document status: UDKAST		
3D designer by: AQF		Date: 10-07-2023	Sheet Scale: 1 : 150		Material / Surface Treatment: /			Mass approx.: 1552318,1 kg	
2D designer by: AQF		Date: 07-08-2023	Sheet Size: A2		Title / Subject / Description: Vejle Spildevand PyroDry - Vejle Hovedtegning				
Eng. approved:									
This drawing must not be shown or handed over to a 3rd person without written acceptance from the company Aquagain Folding smed A/S									
			Aquagain FOLDING SMED A/S - DENMARK			VÆLDING BJERGVEJ 4 DK-6650 BRØRUP Tlf.: 7538 1330 E-mail: info@aquagain.dk Web: aquagain.dk			
Drawing No.: 24700.00.00.000						Sheet.: 2 / 4 Revision: 1			

OBS: Måltørhold er gældende hvor andet ikke er angivet.

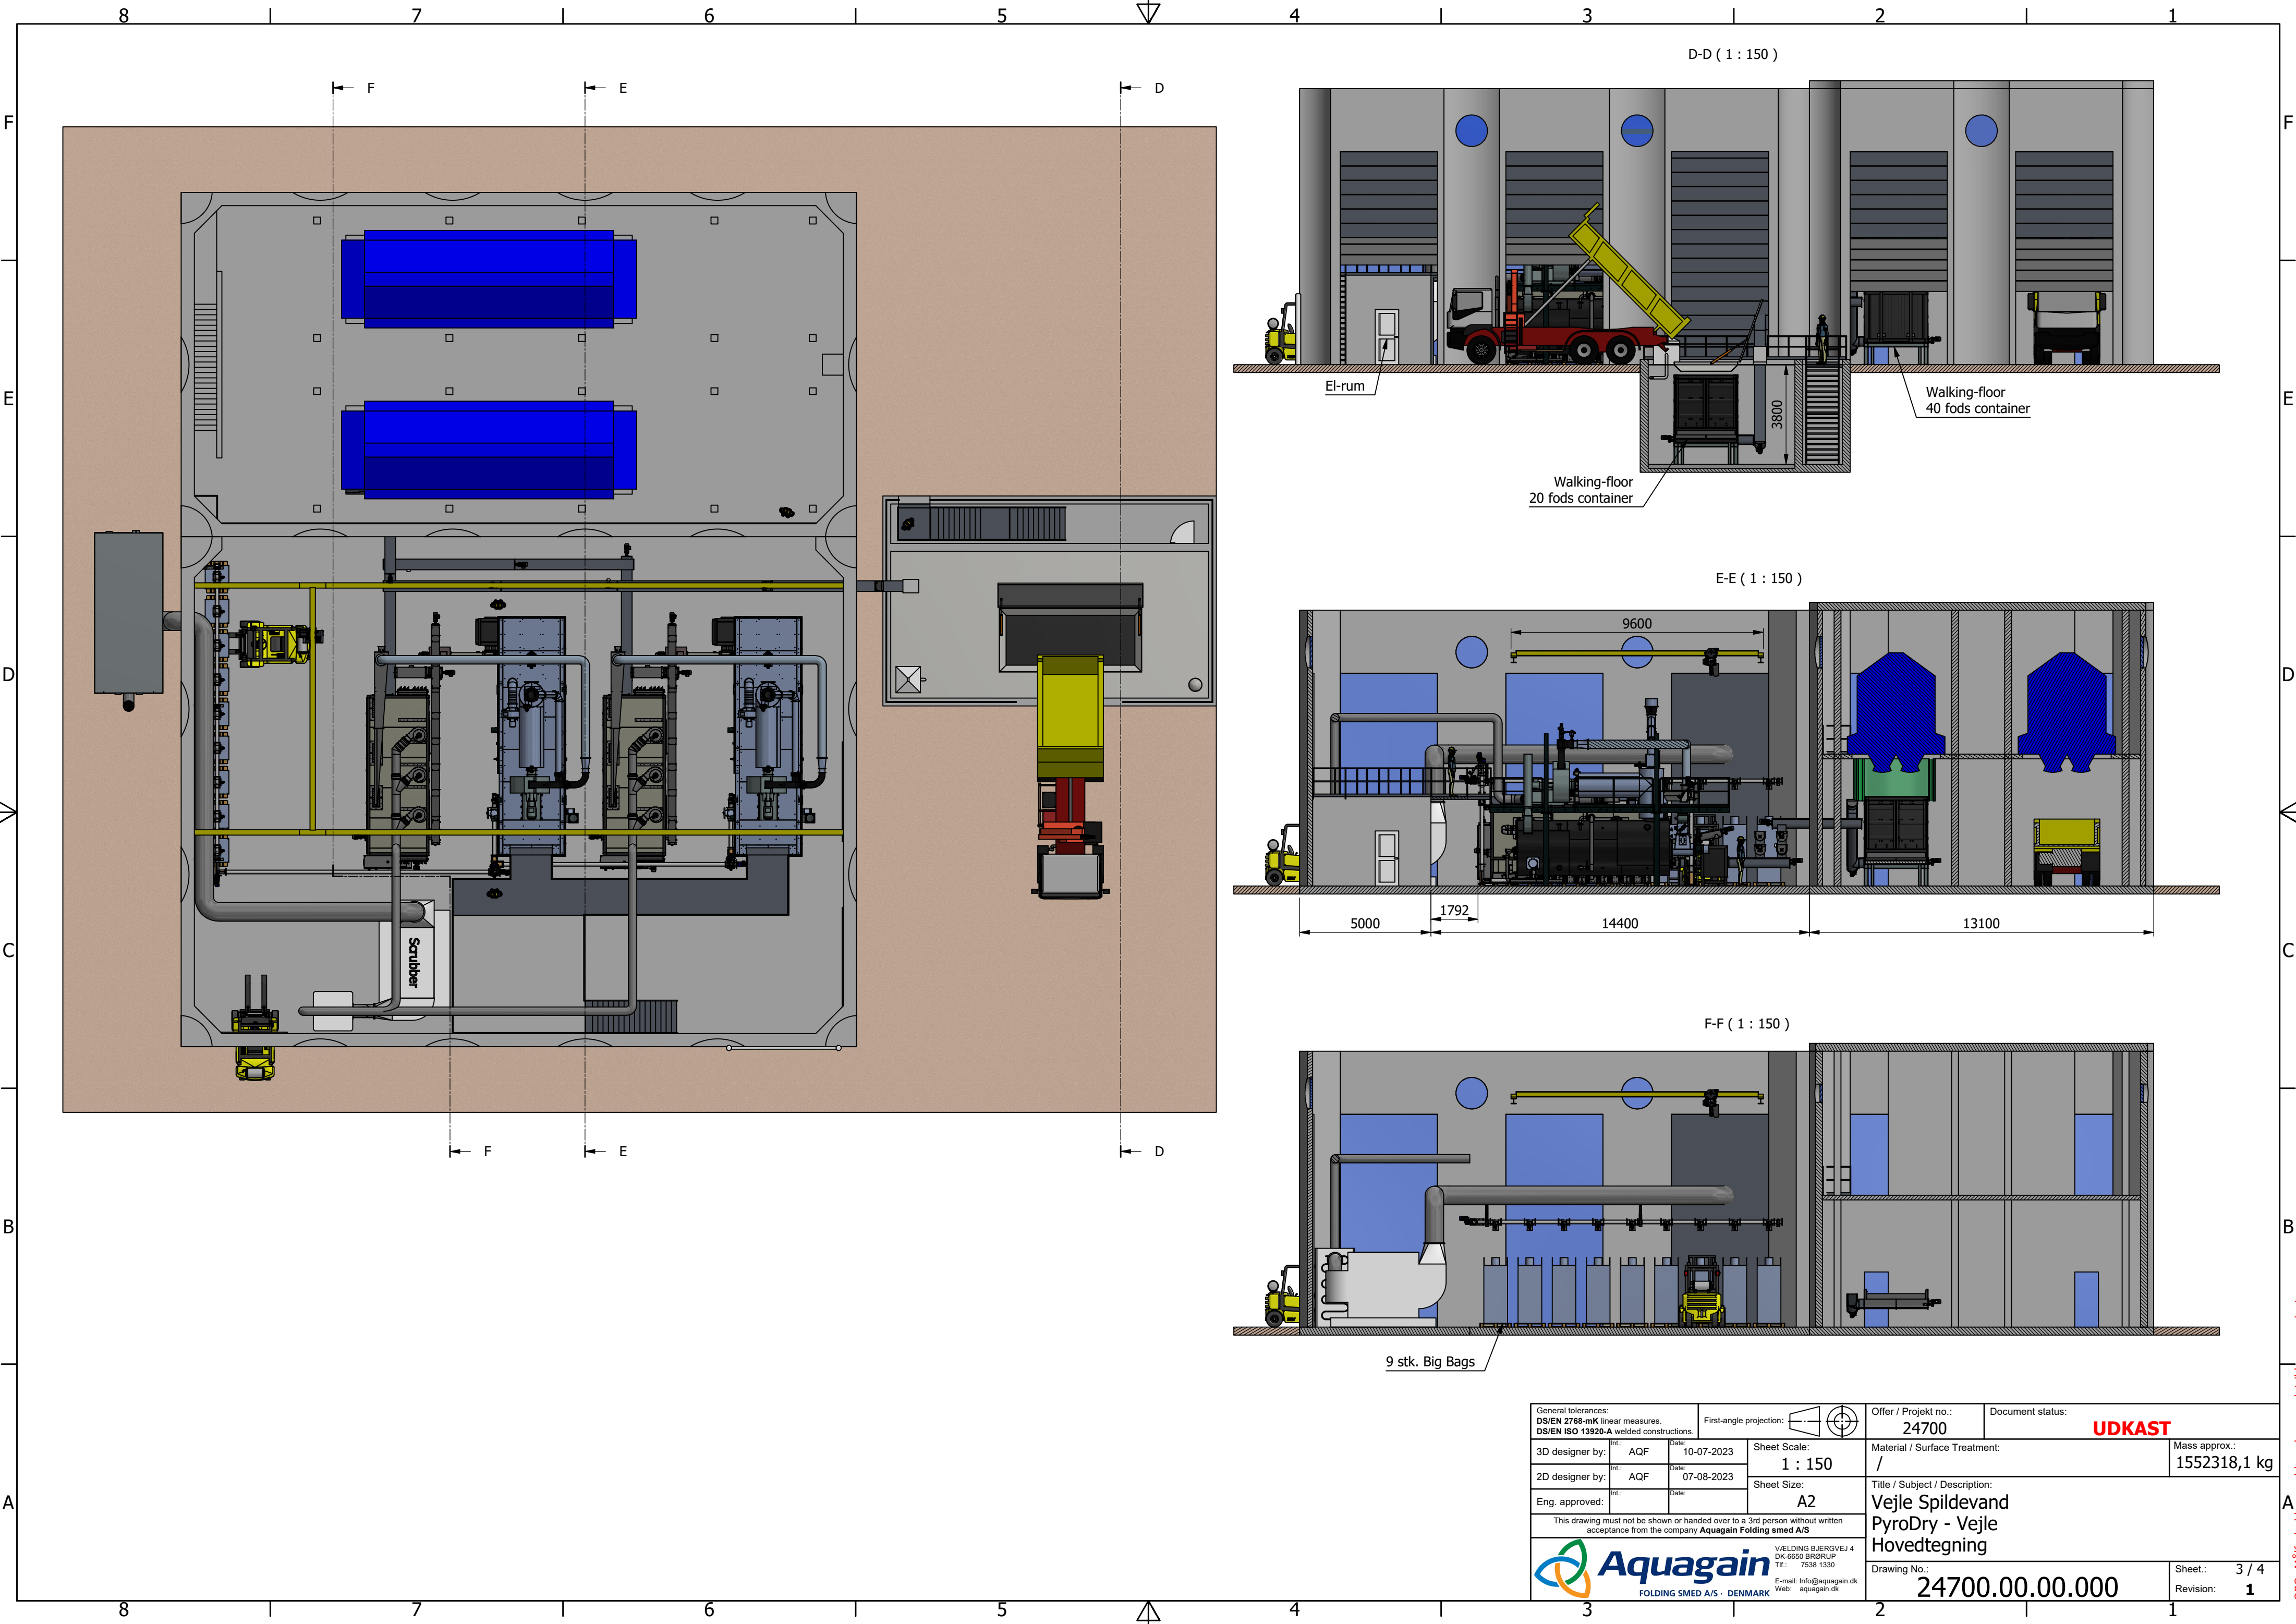

General tolerances: DS/EN 2768-mK linear measures. DS/EN ISO 13920-A welded constructions.		First-angle projection:		Offer / Projekt no.: 24700	Document status: UDKAST
3D designer by: A.Q.F.	Date: 10-07-2023	Sheet Scale: 1 : 150	Material / Surface Treatment: /		
2D designer by: A.Q.F.	Date: 07-08-2023	Sheet Size: A2	Title / Subject / Description: Vejle Spildevand PyroDry - Vejle Hovedtegning		
Eng. approved:			Mass approx.: 1552318,1 kg		
This drawing must not be shown or handed over to a 3rd person without written acceptance from the company Aquagain Folding smed A/S			Drawing No.: 24700.00.00.000		
Aquagain FOLDING SMED A/S - DENMARK			Sheet.: 3 / 4 Revision: 1		

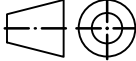

General tolerances: DS/EN 2768-mK linear measures. DS/EN ISO 13920-A welded constructions.			First-angle projection: 	Offer / Projekt no.: 24700	Document status: UDKAST	
3D designer by:	Int.: AQF	Date: 07-08-2023	Sheet Scale: 1 : 500	Material / Surface Treatment: /		Mass approx.: N/A
2D designer by:	Int.: AQF	Date: 07-08-2023		Title / Subject / Description: Vejle Spildevand PyroDry - Vejle Satellitfoto		
Eng. approved:	Int.:	Date:	Sheet Size: A3			
This drawing must not be shown or handed over to a 3rd person without written acceptance from the company Aquagain FOLDING SMED A/S				Drawing No.: 24700.00.00.002		
 Aquagain FOLDING SMED A/S · DENMARK			VÆLDING BJERGVEJ 4 DK-6650 BRØRUP Tlf.: 7538 1330 E-mail: Info@aquagain.dk Web: aquagain.dk			
				Sheet.: 1 / 1 Revision: 1		